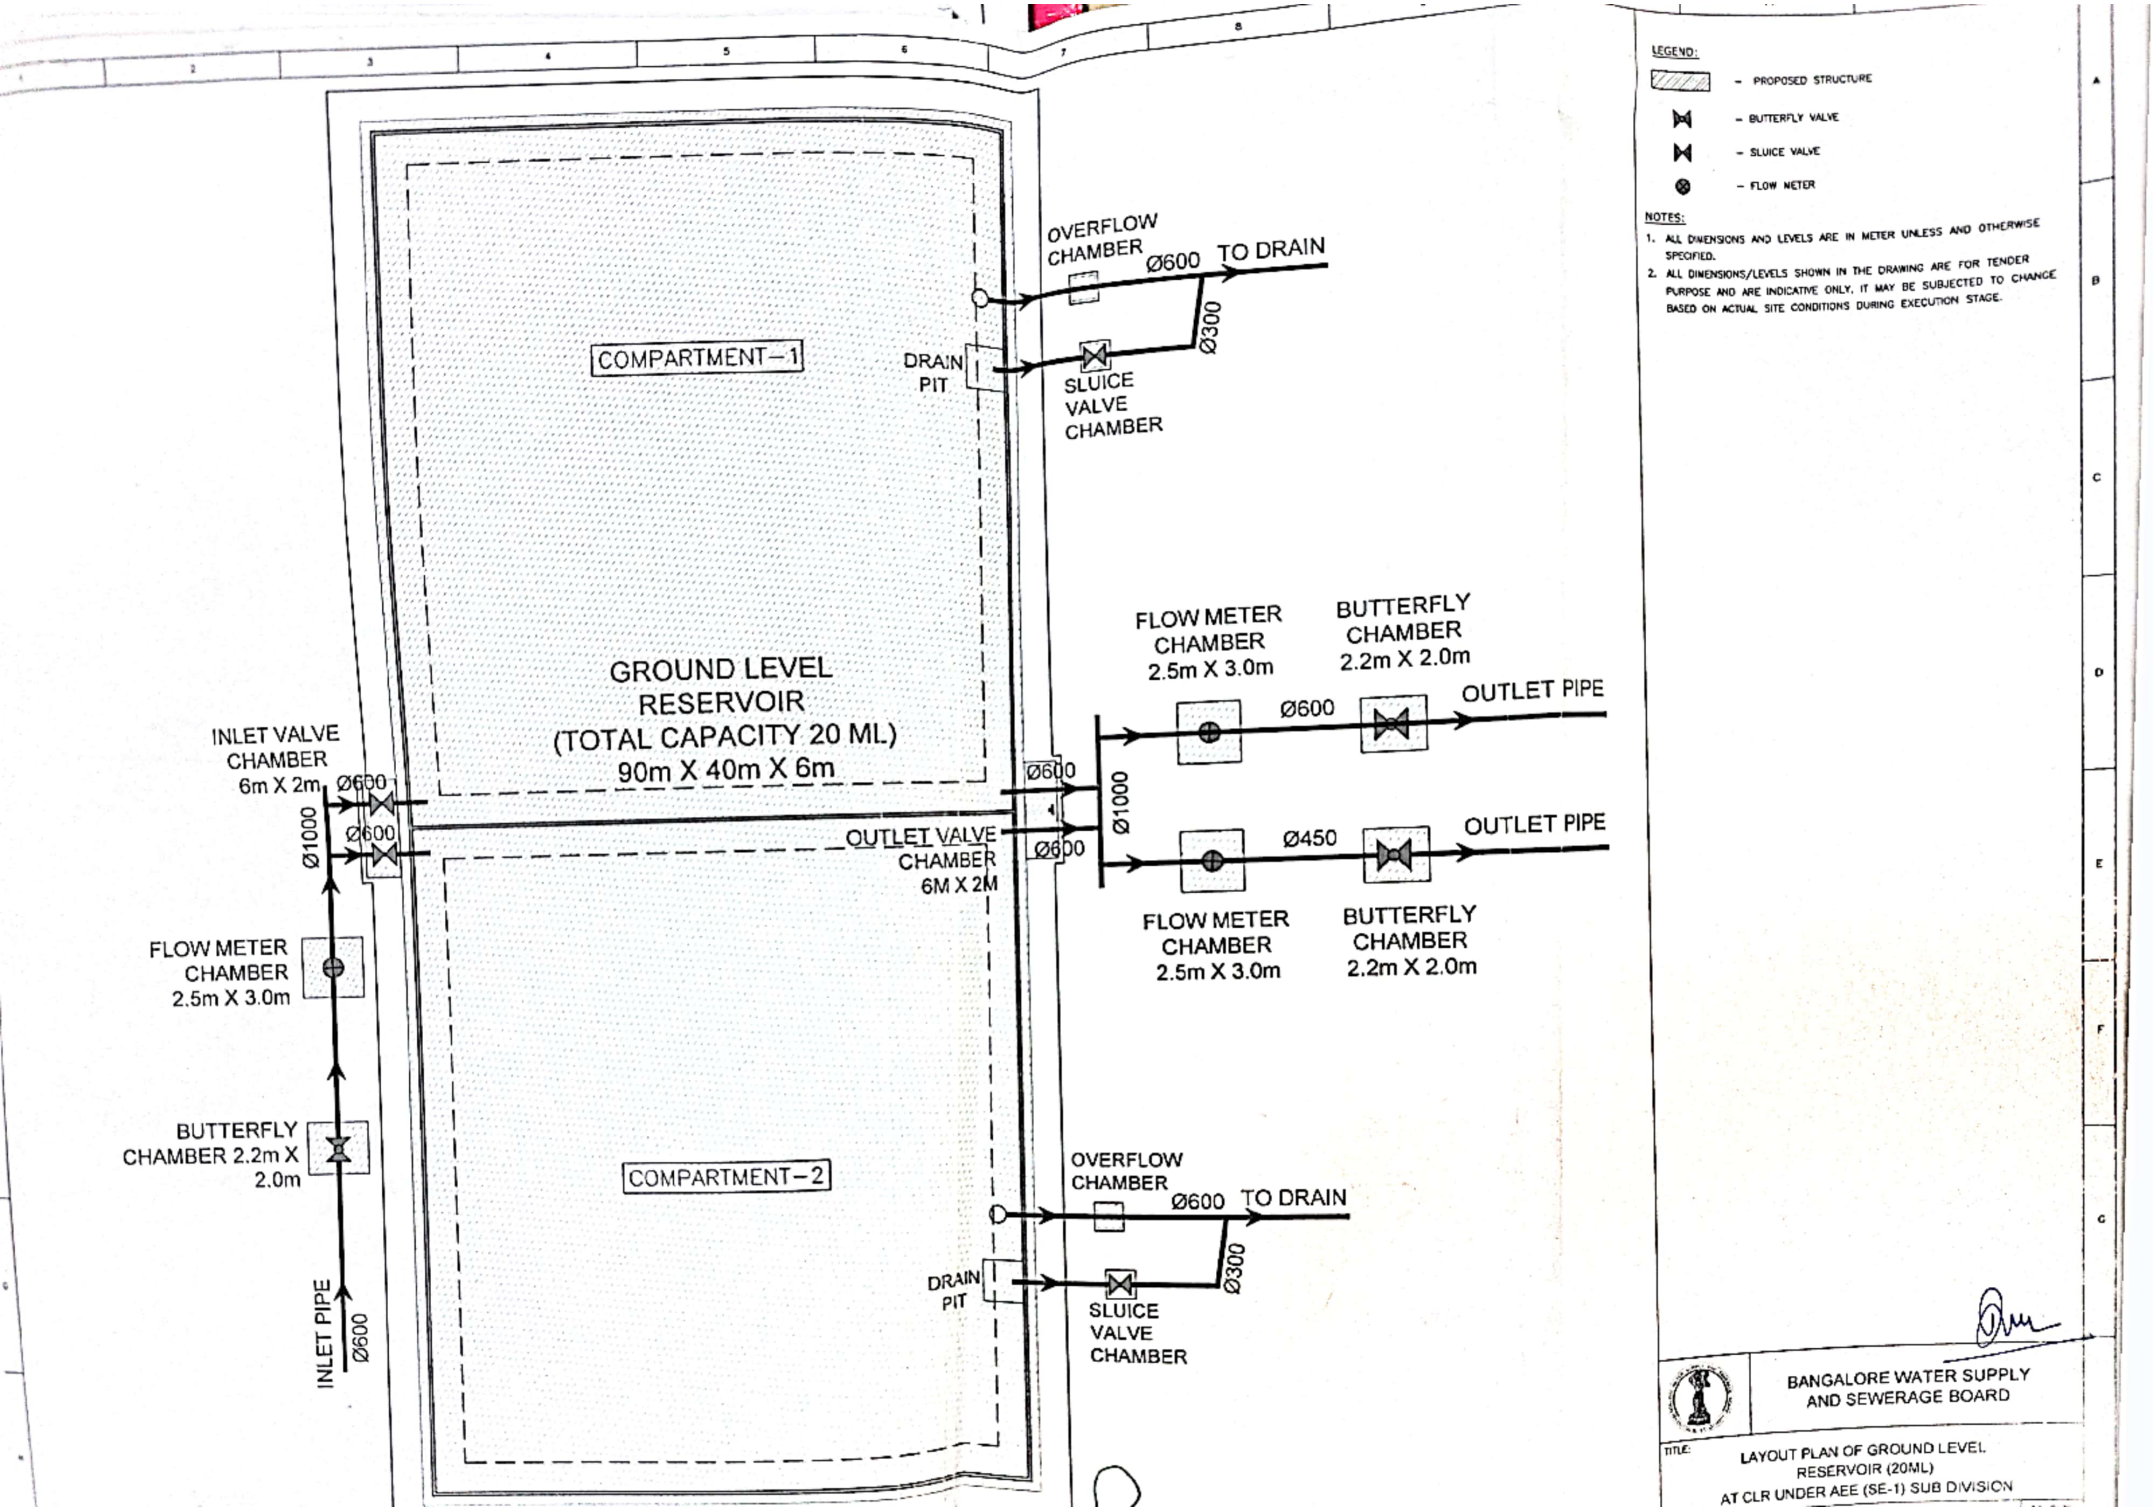

Scanned with OKEN Scanner

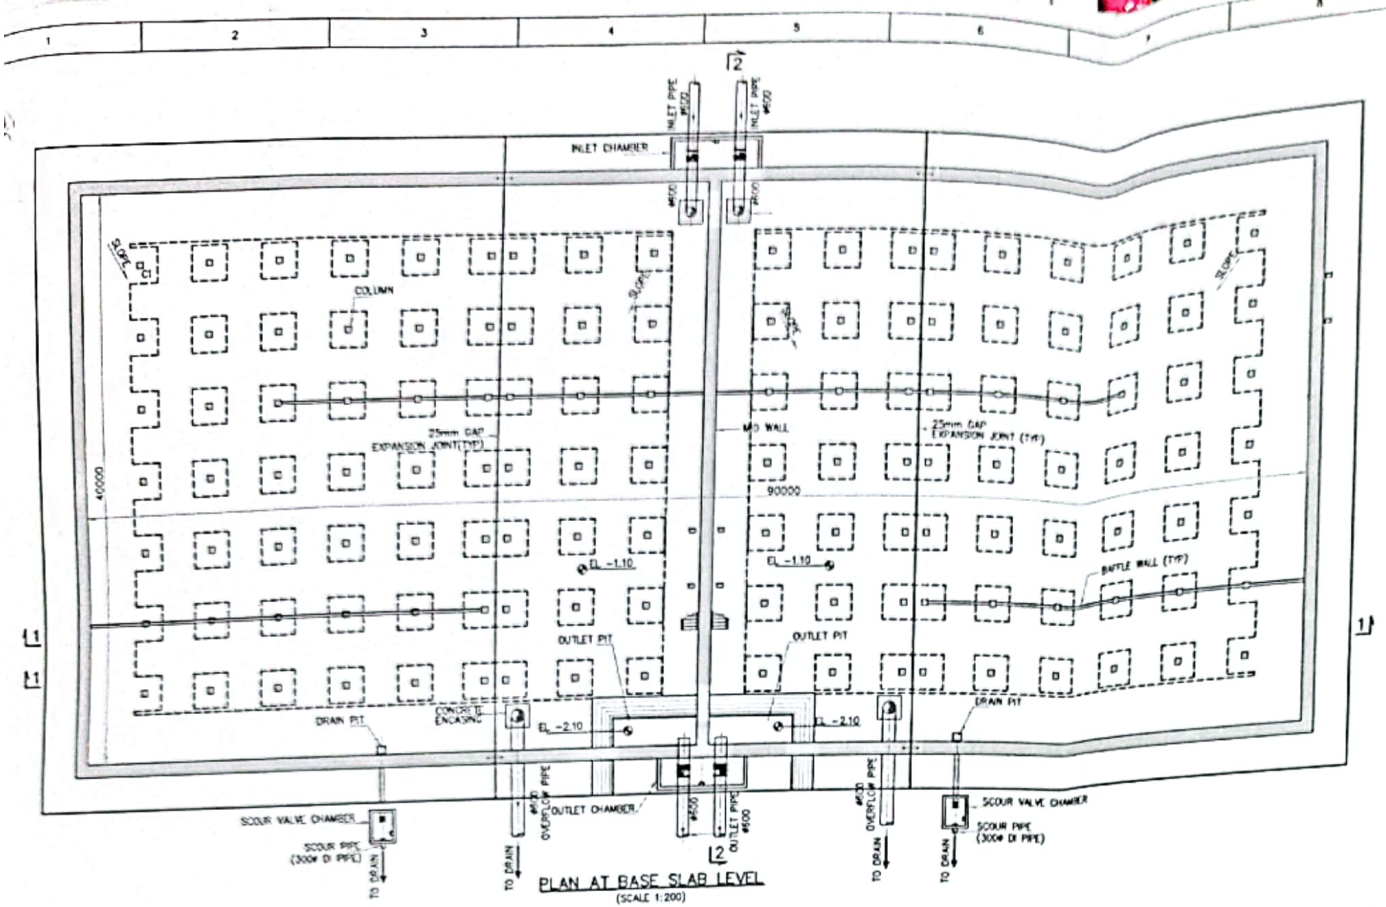

PLAN AT BASE SLAB LEVEL
(SCALE 1:200)

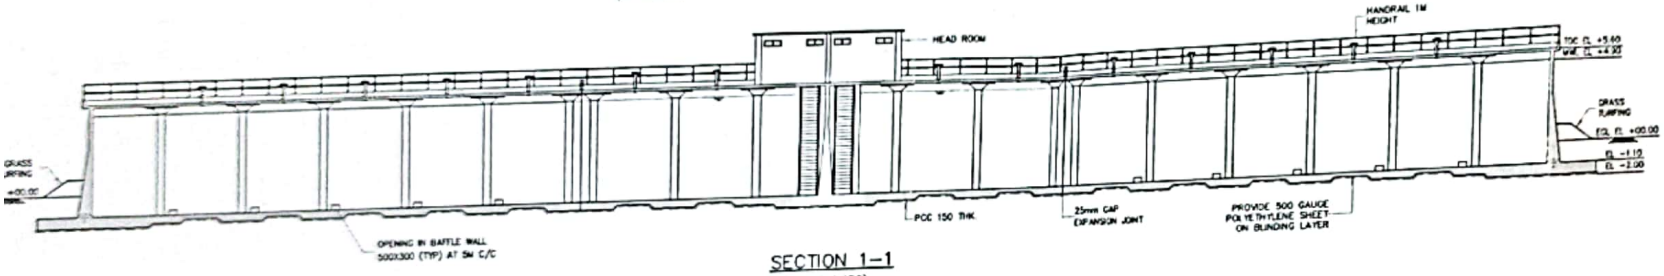

SECTION 1-1
(SCALE 1:150)

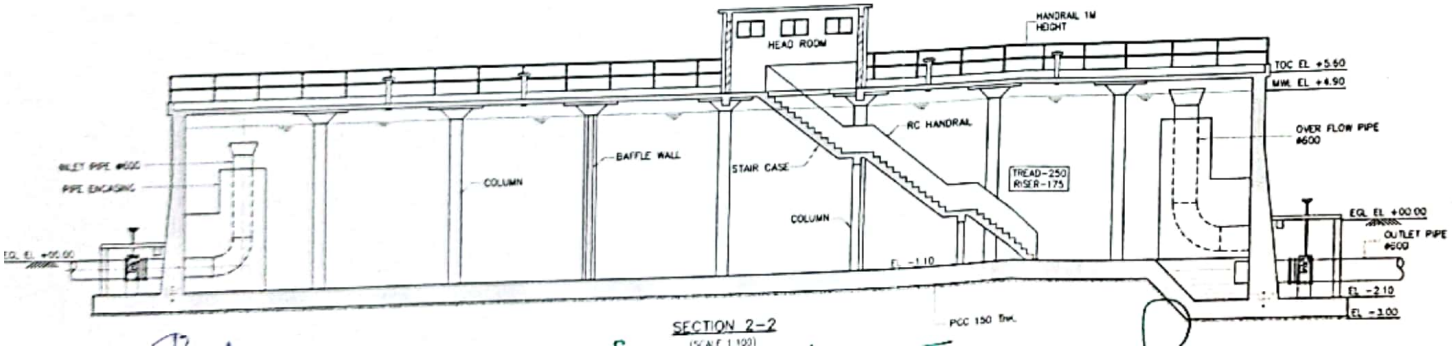

SECTION 2-2
(SCALE 1:100)

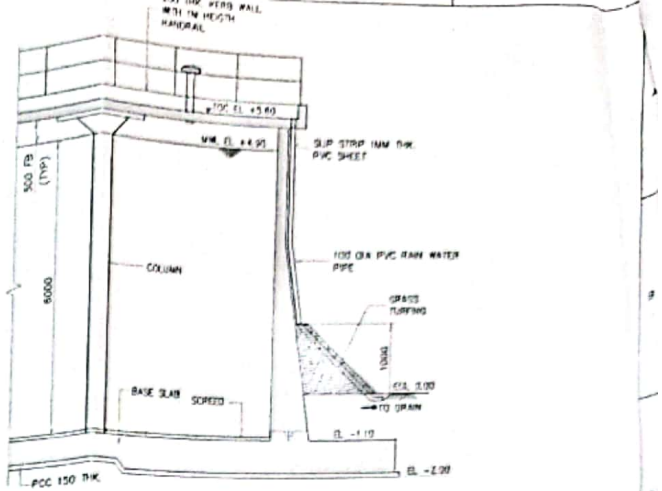

TYPICAL WALL SECTION
(SCALE 1:50)

NOTES :

1. ALL DIMENSIONS ARE IN MILLIMETER AND LEVELS ARE IN METER UNLESS AND OTHERWISE SPECIFIED.

LEGENDS :

EL - ELEVATION
EGL - EXISTING GROUND LEVEL
TOC - TOP OF CONCRETE
MWL - MAXIMUM WATER LEVEL

LEGEND :

TYP - TYPICAL
CJ - CONSTRUCTION JOINT
UNO - UNLESS NOTED OTHERWISE
EL - ELEVATION
PCC - PLAIN CEMENT CONCRETE
EGL - - EXISTING GROUND LEVEL
TOC - - TOP OF CONCRETE
MWL - MAXIMUM WATER LEVEL
- RCC
- PCC

BANGALORE WATER SUPPLY AND SEWERAGE BOARD

TITLE: GENERAL ARRANGEMENT OF GROUND LEVEL RESERVOIR (20ML) AT CLR UNDER AEE (SE-1) SUB DIVISION

FILE NAME :

Scanned with OKEN Scanner